



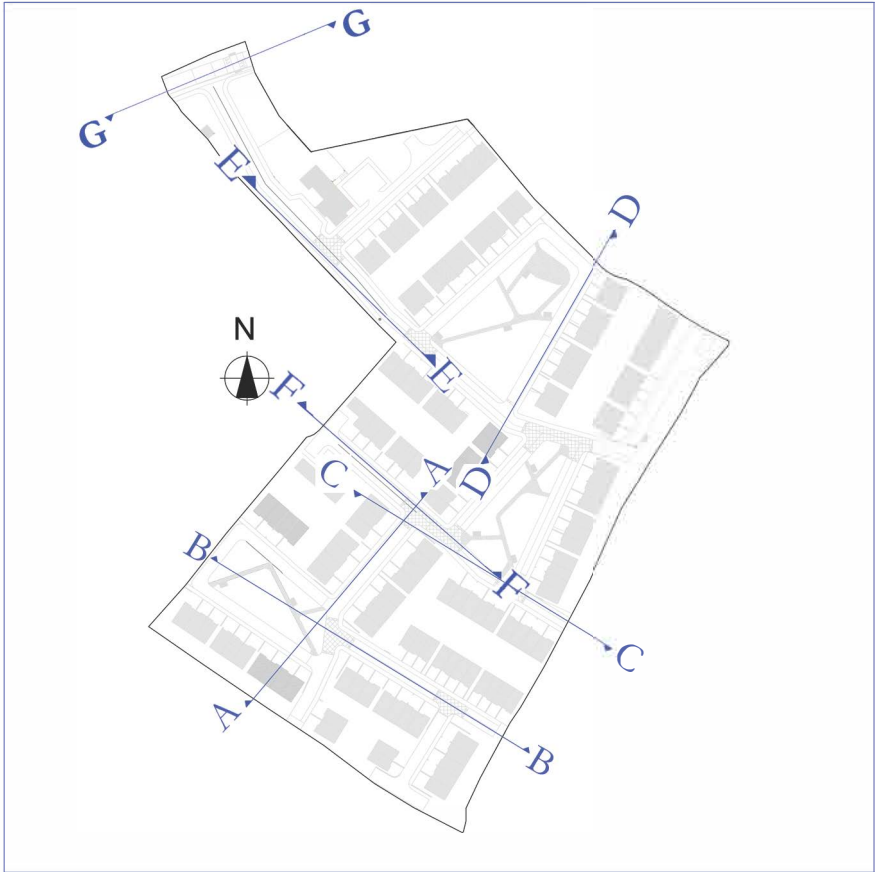

Front Elevation from N83

1 : 200

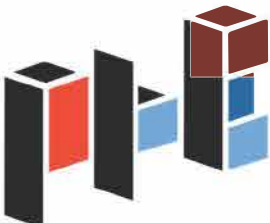

1. This Drawing is for planning purposes only and shall not be used for construction, pricing or other purposes. 2. Do not scale from this drawing, use written dimensions only. 3. All levels to local datum unless otherwise stated. 4. This drawing, the design and content contained herein are copyright and may not be reproduced partially or wholly without the prior written consent of PHE .	Rev	Description	Date	Issued by	 ENGINEERING & ARCHITECTURE	UNIT 6, GALWAY TECHNOLOGY PARK, PARKMORE, GALWAY. TEL: (091) 704280 EMAIL: consulting@phe.ie WEB: www.phe.ie	Client: Beradine Ltd Project: Farrannamartin, Tuam Urban, Co. Galway Date Printed: 02/06/2026 07:54:05	Drawn by: DK	Checked by: MA	Issued by: DK
								Project number: 24-119	Scale: 1:200	Date: 18/11/2025
								Drawing Title: Site Sections 4 Dwg No: 24-119-01-SS-04	Sheet Size: A2	
									Rev:	