


-02-ED-01-50
Rear Elevation (North-East)

Section A-A
-02-ED-01-50

-02-ED-01-50
Side Elevation 1 (North-West)

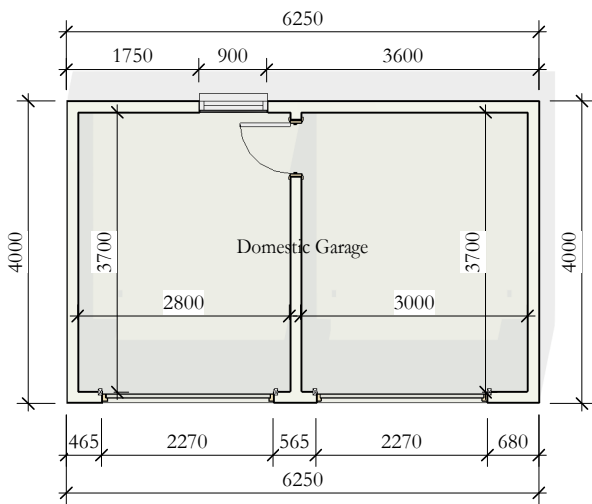


Section A-A
-02-ED-01-50

Front Elevation (South-West)
-02-ED-01-50


Ground Floor Layout
1 : 100

Gross Floor Space Calculation:


Existing Domestic Garage - Floor Plan = 22.00 m²
Total Gross Floor Area = 22.00 m²

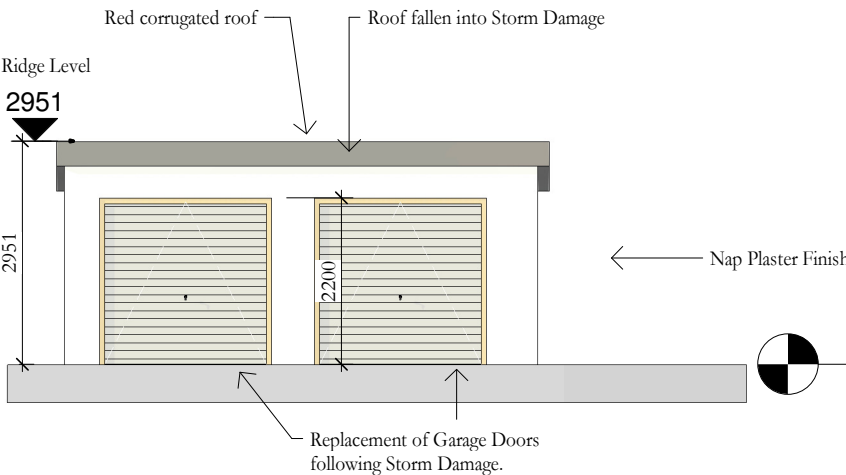


Front Elevation (South-West)
1 : 100

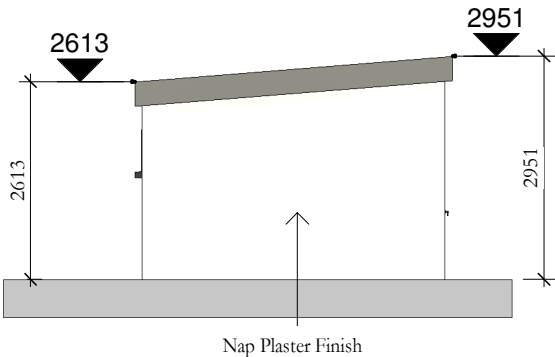


Side Elevation 1 (North-West)
1 : 100

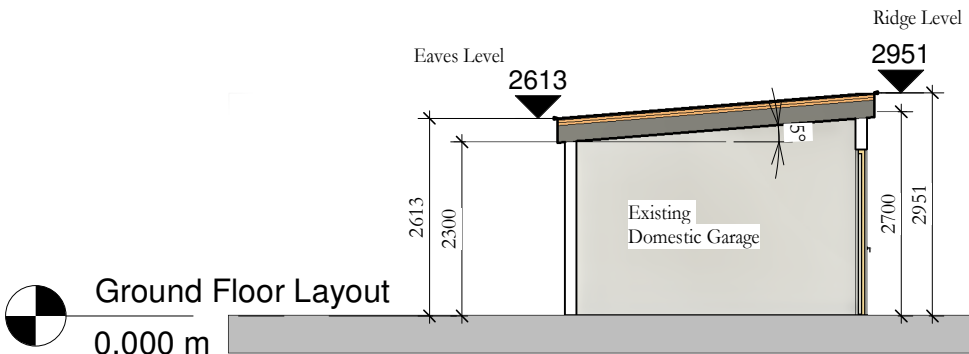

Section A-A
1 : 100

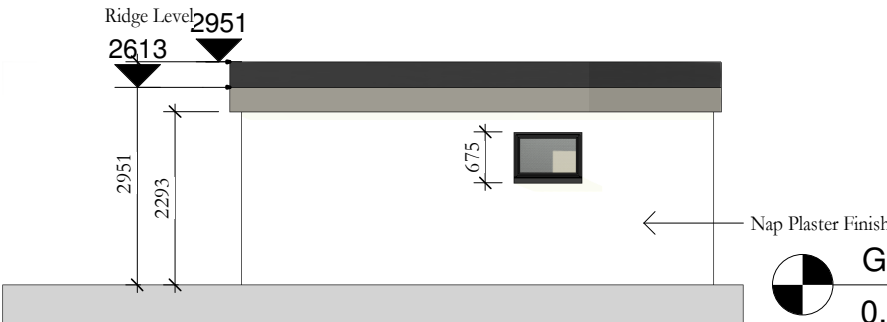


Rear Elevation (North-East)
1 : 100

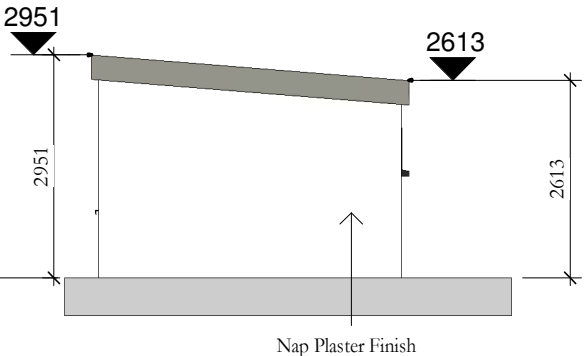

Side Elevation 2 (South-East)
1 : 100

1. This Drawing is for planning purposes only and shall not be used for construction pricing or other purposes.
2. Do not scale from this drawing use written dimensions only.
3. All levels to local datum unless otherwise stated.
4. This drawing, the design and content contained herein are copyright and may not be reproduced partially or wholly without the prior written consent of **PHE**.

Rev	Description	Date

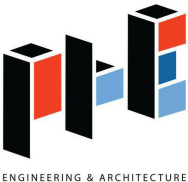

UNIT 6,
GALWAY TECHNOLOGY PARK,
PARKMORE,
GALWAY.
TEL: (091) 704280
EMAIL: consulting@phe.ie
WEB: www.phe.ie

Client:
Beradine Ltd.
Project:
LRD @ Farranamartin, Tuam Urban, Co. Galway

Drawn by: DT	Checked by: PH	Issued by: DT
Project number: 24-119	Scale: 1 : 100	Date: 06/03/26
Drawing Title: Existing Garage - Floor Plan, Elevations, Section		Sheet Size: A3
Dwg No: 24-119 -02-ED-01-50		Rev: