


1. This Drawing is for planning purposes only and shall not be used for construction pricing or other purposes. 2. Do not scale from this drawing use written dimensions only. 3. All levels to local datum unless otherwise stated.
4. This drawing, the design and content contained herein are copyright and may not be reproduced partially or wholly without the prior written consent of **PHE**.

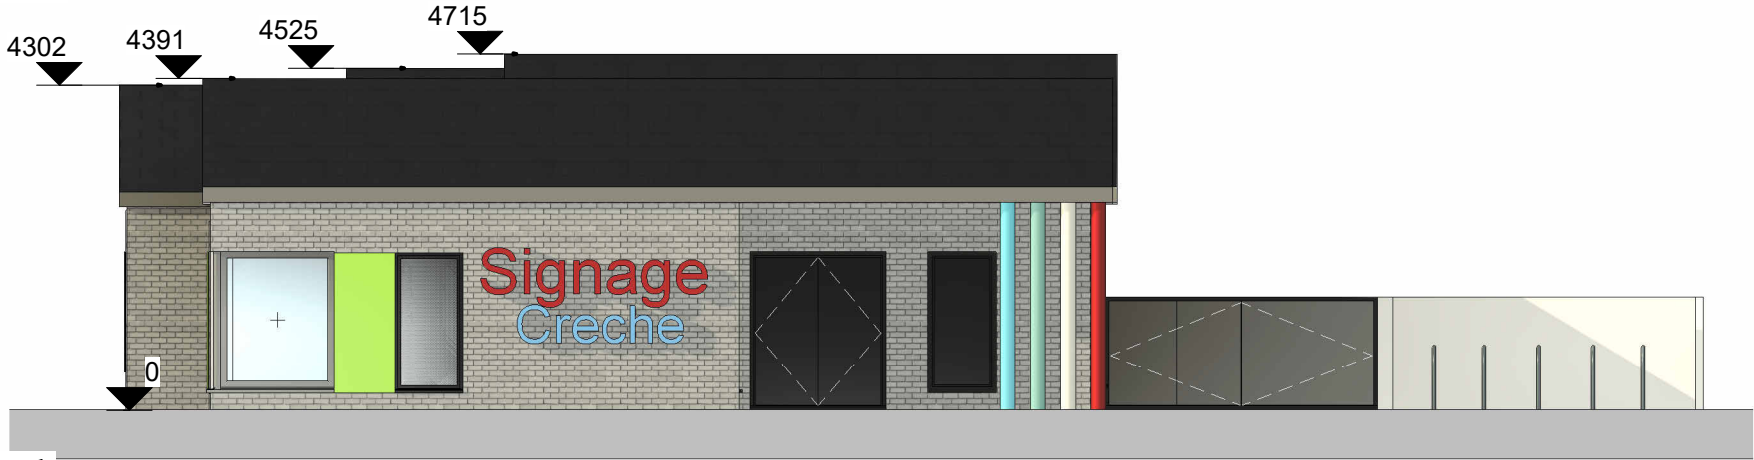


Front Elevation - South

1 : 100




Rear Elevation - North

1 : 100

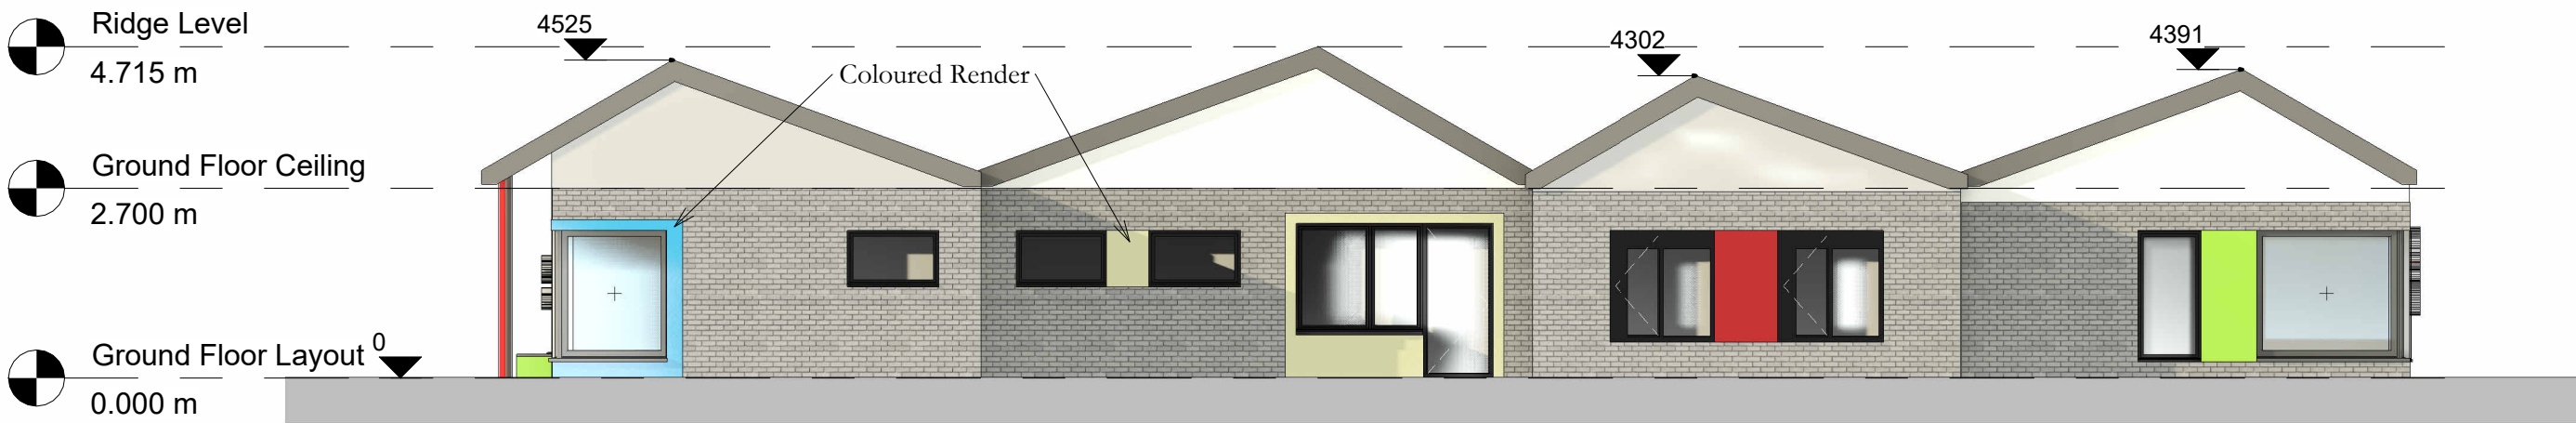


Side Elevation - West

1 : 100

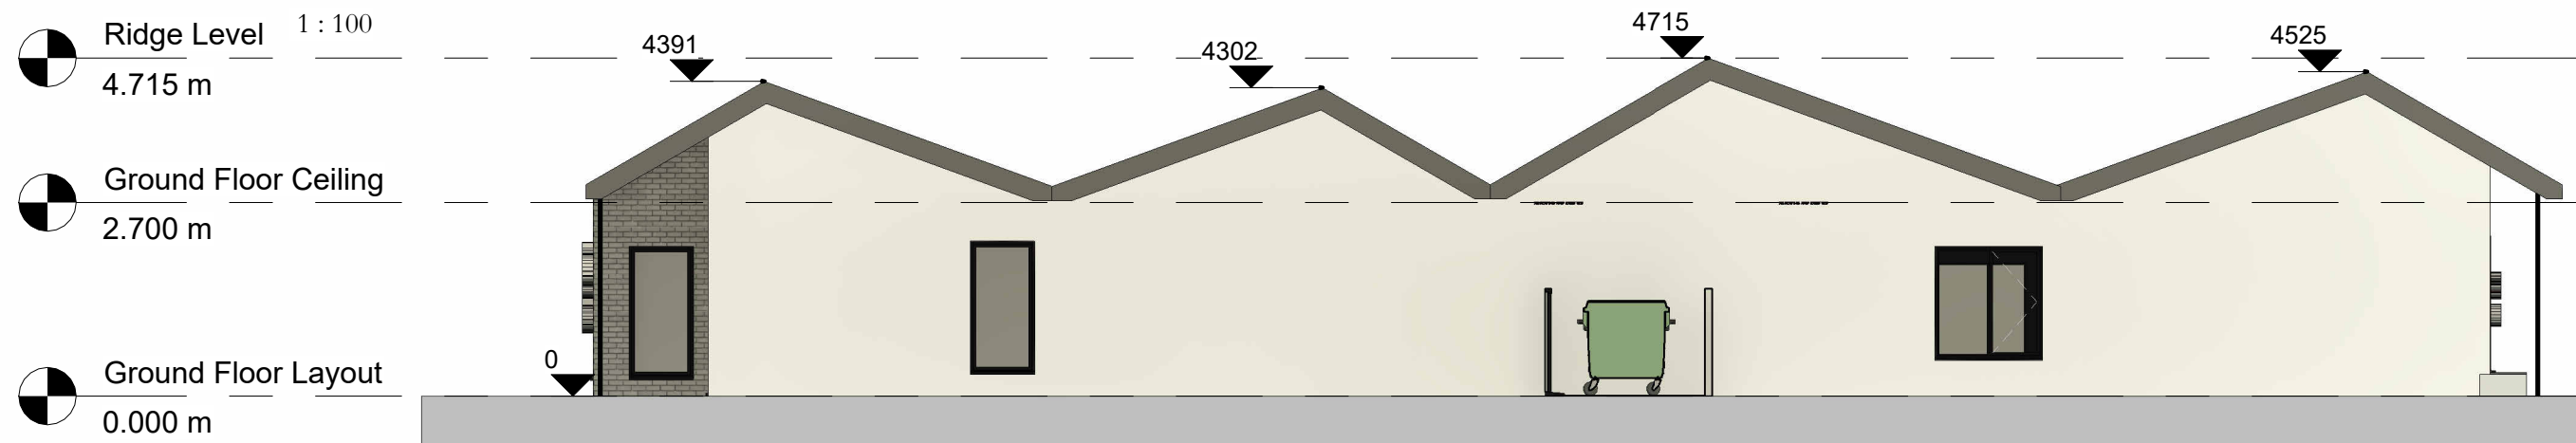

Side Elevation - East

1 : 100

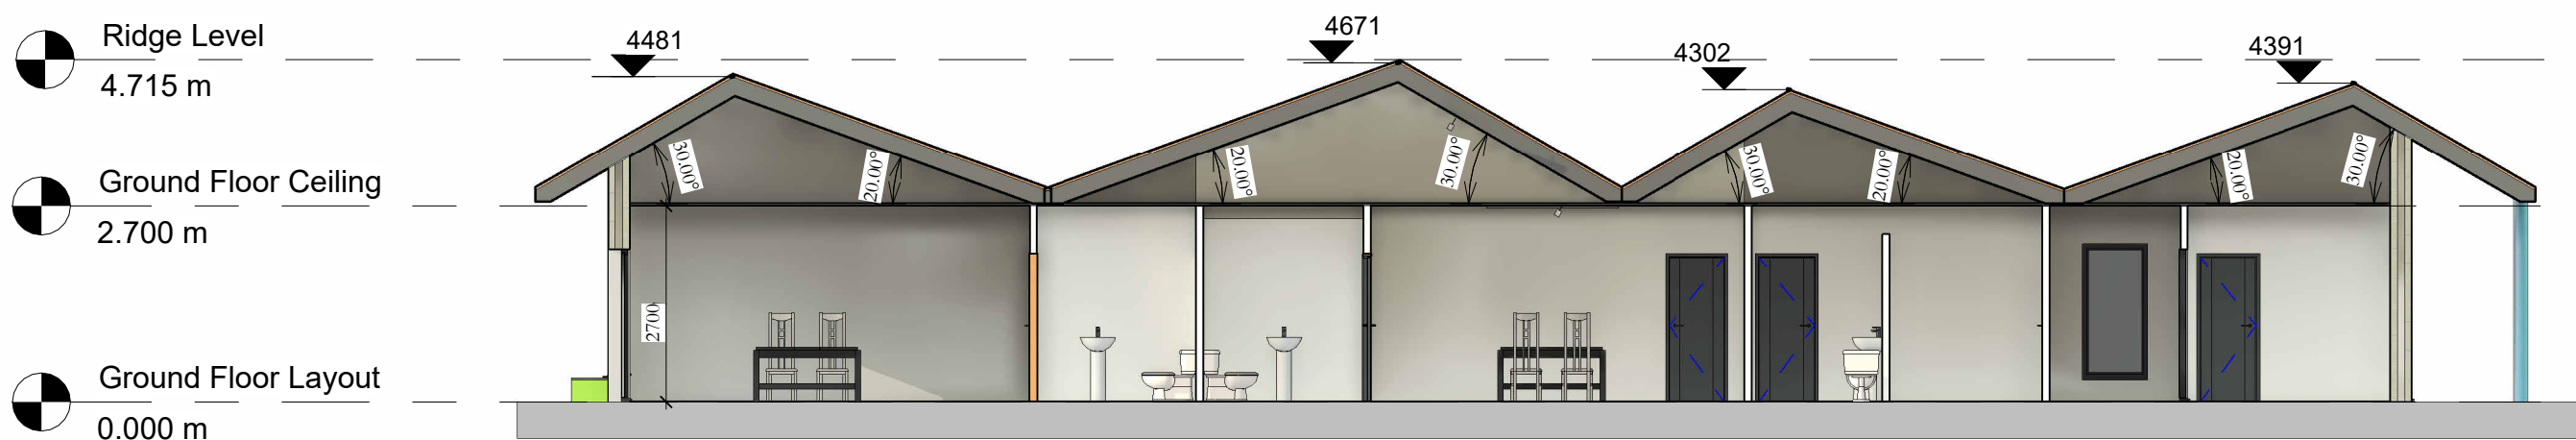

Section A-A

1 : 100




Section B-B

1 : 100

NOTES ON FINISHES & MATERIALS	
Roof	Dark Coloured Slates or Roof Tiles to selected Colour.
Walls with Plaster Finish	Nap Plaster Finish to selected light Colour. Where indicated, Nap Plaster Finish to selected darker Colour at House Entrance Areas.
Walls with Brick Finish	Brick Slips to selected Colour.
Windows / Patio Doors	Windows, Patio Doors to selected Colour. Opaque Windows where indicated.
Window Cills	Window Cills to selected Colour and Finish.
Entrance Doors	Timber or Composite Timber Entrance Doors to selected Colour and Finish.
Coloured Render	Coloured Render using a One Coat Weather Resistant Render Material in Selected Colour
Rainwater Goods	Gutters, Fascias and Downpipes to selected Colour to match Roof Finish.

Rev	Description	Date	Issued by
D1	Draft 1	08/05/2022	MA
D2	Planning Submission	07/10/2022	MA

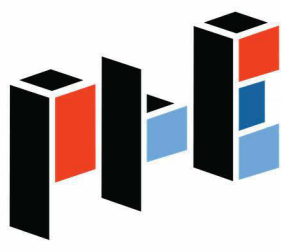

UNIT 6,
GALWAY TECHNOLOGY PARK,
PARKMORE,
GALWAY.
TEL: (091) 704280
EMAIL: consulting@phe.ie
WEB: www.phe.ie

Client:
Beradine Ltd.

Project:
Housing Development at
Farrannamartin, Tuam
Urban, Co. Galway

Date Printed: 07/01/2026 12:37:42

Drawn by: MA

Checked by: PH

Issued by: MA

Project number: 24-119

Scale: 1 : 100

Date: 07/10/2025

Drawing Title:
Creche - Elevations
& Sections

Sheet Size:
A2

Rev:

D2

Dwg No: 24-119-01-CH-20

1. This Drawing is for planning purposes only and shall not be used for construction pricing or other purposes. 2. Do not scale from this drawing use written dimensions only. 3. All levels to local datum unless otherwise stated. 4. This drawing, the design and content contained herein are copyright and may not be reproduced partially or wholly without the prior written consent of PHE.