










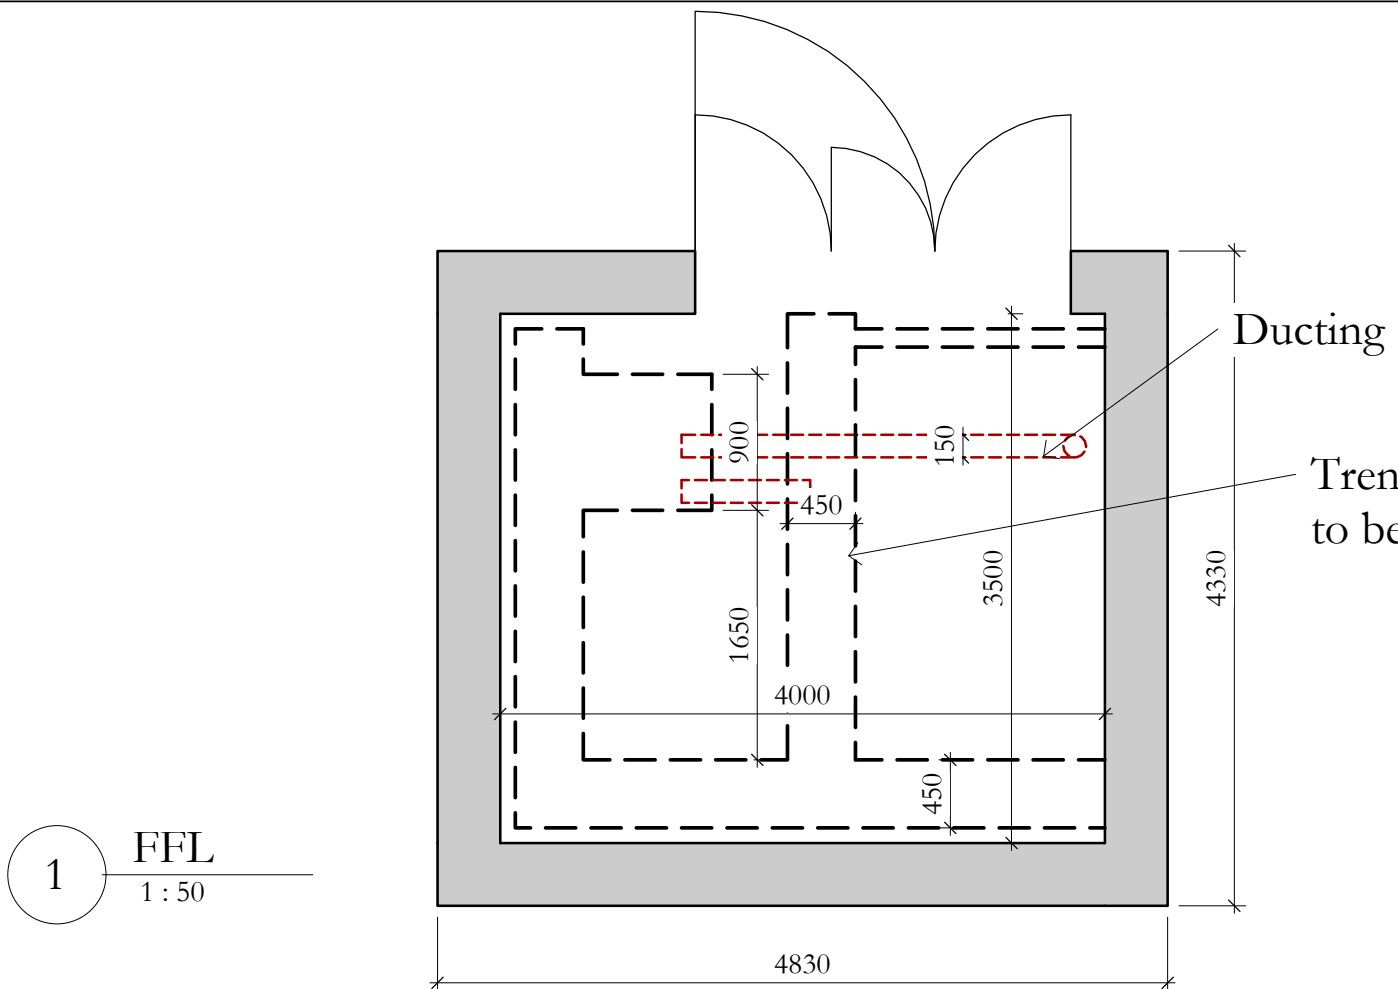


1 FFL
1 : 50

Refer to MV Substation document attached for further information

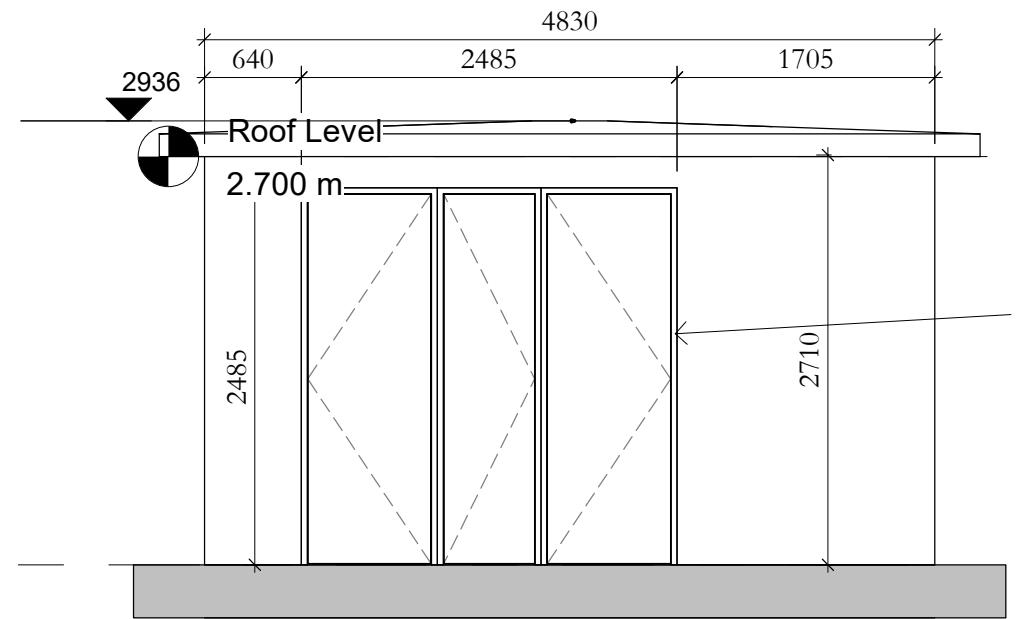

2 Front Elevation
1 : 50

     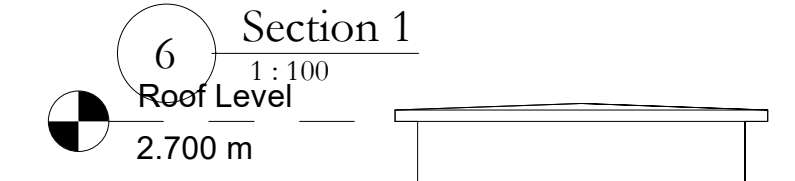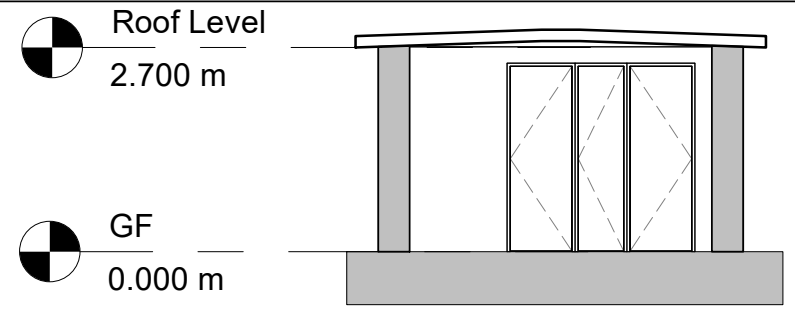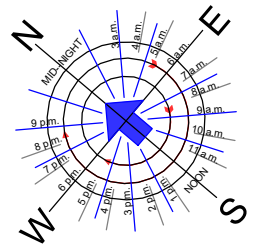

Refer to MV Substation document attached for further information

1. This Drawing is for planning purposes only and shall not be used for construction pricing or other purposes.
2. Do not scale from this drawing use written dimensions only.
3. All levels to local datum unless otherwise stated.
4. This drawing, the design and content contained herein are copyright and may not be reproduced partially or wholly without the prior written consent of PHE

Rev	Description	Date



UNIT 6,
GALWAY TECHNOLOGY PARK,
PARKMORE,
GALWAY.
TEL: (091) 704280
EMAIL: consulting@phe.ie
WEB: www.phe.ie

Client:
Beradine Ltd
Project:
Farrannamartin, Tuam Urban,
Co. Galway
Date Printed: 18/11/2025 09:47:58

Drawn DK	Checked by: MA	Issued by: DK
Project number: 24-119	Scale: As indicated	Date: 18/11/2025
Drawing Title: Substation	Sheet Size: A3	
Dwg No.: 24-119 06-SS-01	Rev:	