


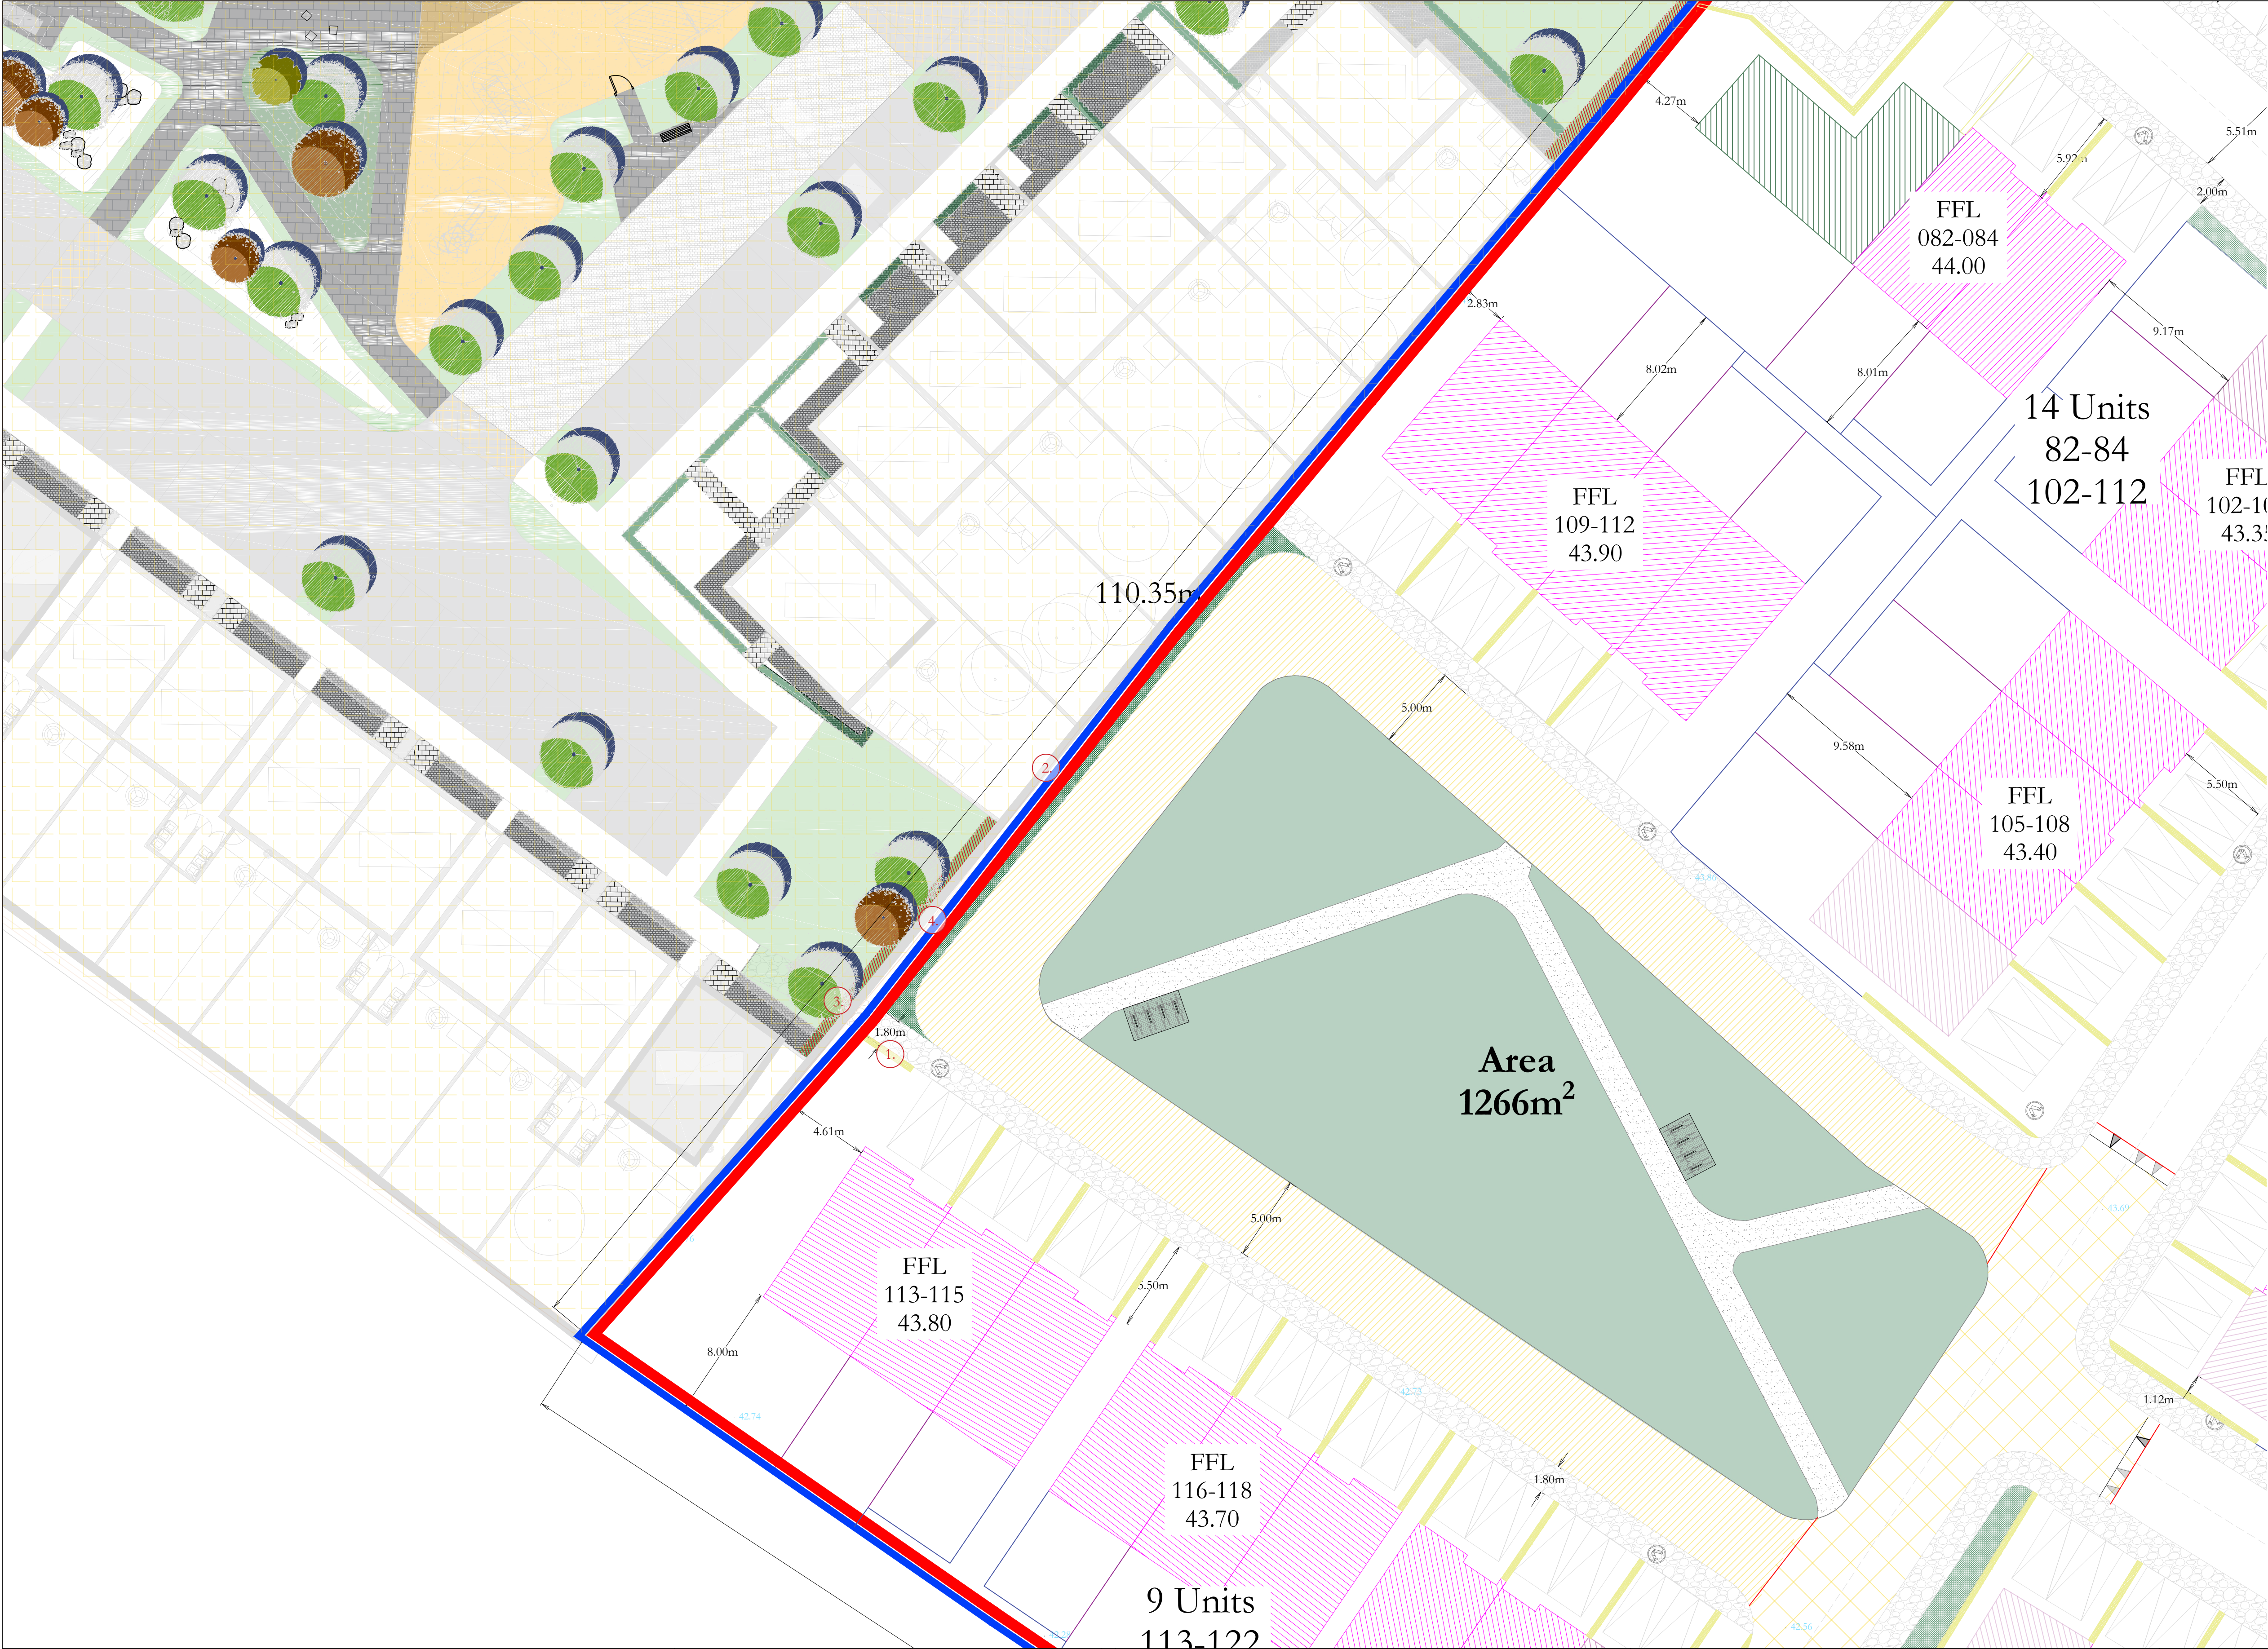

LEGEND

Public Open Space

One Bed Maisonette

Two Bed Dwelling Type A

Two Bed Dwelling Type B

Three Bed Dwelling Type A

Three Bed Dwelling Type B

Four Bed Dwelling Type A

Four Bed Dwelling Type B

Homezones

Natural heading to divide of front boundaries

Bin/Bike Store

Part V Development

LEGEND

1.

Low Level planting boundary to front of dwelling.

2.


Rendered and capped boundry wall of Part V Development.

3.

Footpath from proposed development to connect to proposed Part VIII development.

4.


Boundary between developments to remain open to allow free movement

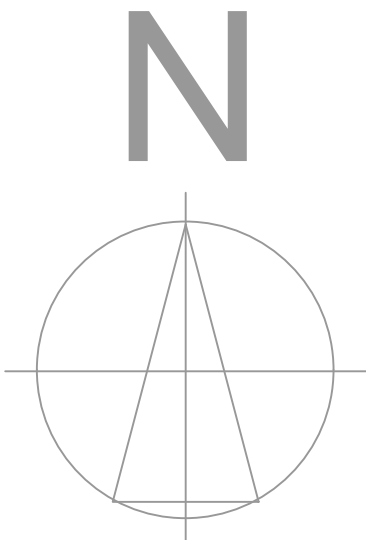

NOTES:

- DO NOT SCALE FROM DRAWINGS, USE WRITTEN DIMENSIONS ONLY
- ALL LEVELS TO LOCAL DATUM UNLESS OTHERWISE STATED
- THIS DRAWING, THE DESIGN AND CONTENTS CONTAINED HEREIN ARE COPYRIGHT AND MAY NOT BE REPRODUCED PARTIALLY OR WHOLLY WITHOUT THE PRIOR WRITTEN CONSENT OF PHE.

Rev	Date	Description	Drawn by	Checked by

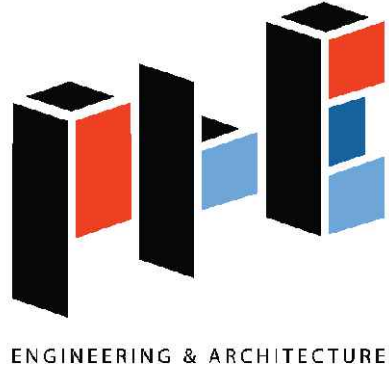

UNIT 6,
GALWAY TECHNOLOGY PARK,
PARKMORE,
GALWAY.
TEL: (09 1) 704280
FAX: (09 1) 704281
EMAIL:CONSULTING@PHE.COM
WEB: WWW.PHE.IE

Client:	Beradine Ltd	Drawn by :	MA	Checked by :	PH	Issued by :	MA
Project Address:	Housing Development at Farranamartin, Tuam Co. Galway	Project No.	24-119	Date	06/01/2026	Drawing scale:	1/200
		Drawing Title:	Connection Detail to GCC Part VIII Development - A				Sheet
		Dwg No.	24-119-01-DC-01				1
							Sheet size: A1
							Rev.