




Section E-E
1 : 200




Section F-F
1 : 200

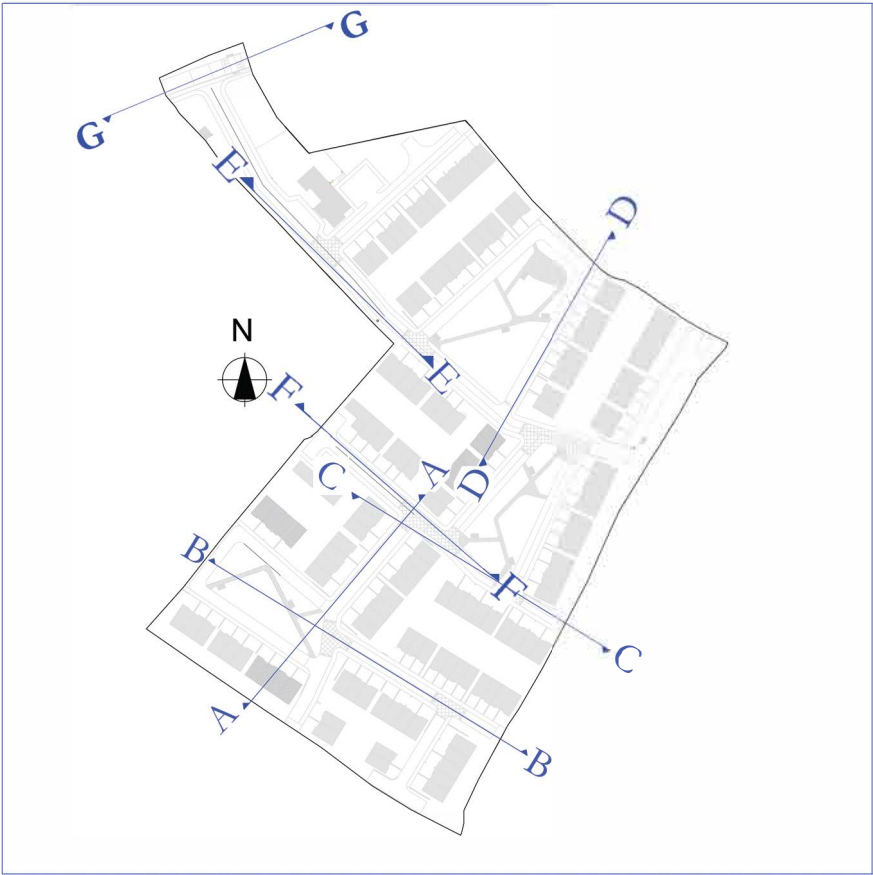

1. This Drawing is for planning purposes only and shall not be used for construction, pricing or other purposes.
2. Do not scale from this drawing, use written dimensions only.
3. All levels to local datum unless otherwise stated.
4. This drawing, the design and content contained herein are copyright and may not be reproduced partially or wholly without the prior written consent of **PHE**.

Rev	Description	Date	Issued by

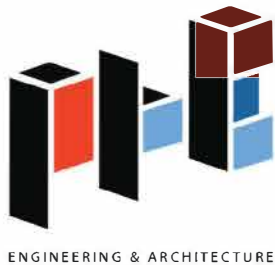

UNIT 6,
GALWAY TECHNOLOGY PARK,
PARKMORE,
GALWAY.
TEL: (091) 704280
EMAIL: consulting@phe.ie
WEB: www.phe.ie

Client:
Beradine Ltd

Project:
Farranamartin, Tuam Urban,
Co. Galway

Date Printed: 02/06/2026 07:53:42

Drawn by: DK	Checked by: MA	Issued by: DK
Project number: 24-119	Scale: 1 : 200	Date: 10/05/2026
Drawing Title: Site Sections 3		Sheet Size: A2
Dwg No: 24-119-01-SS-03		Rev: